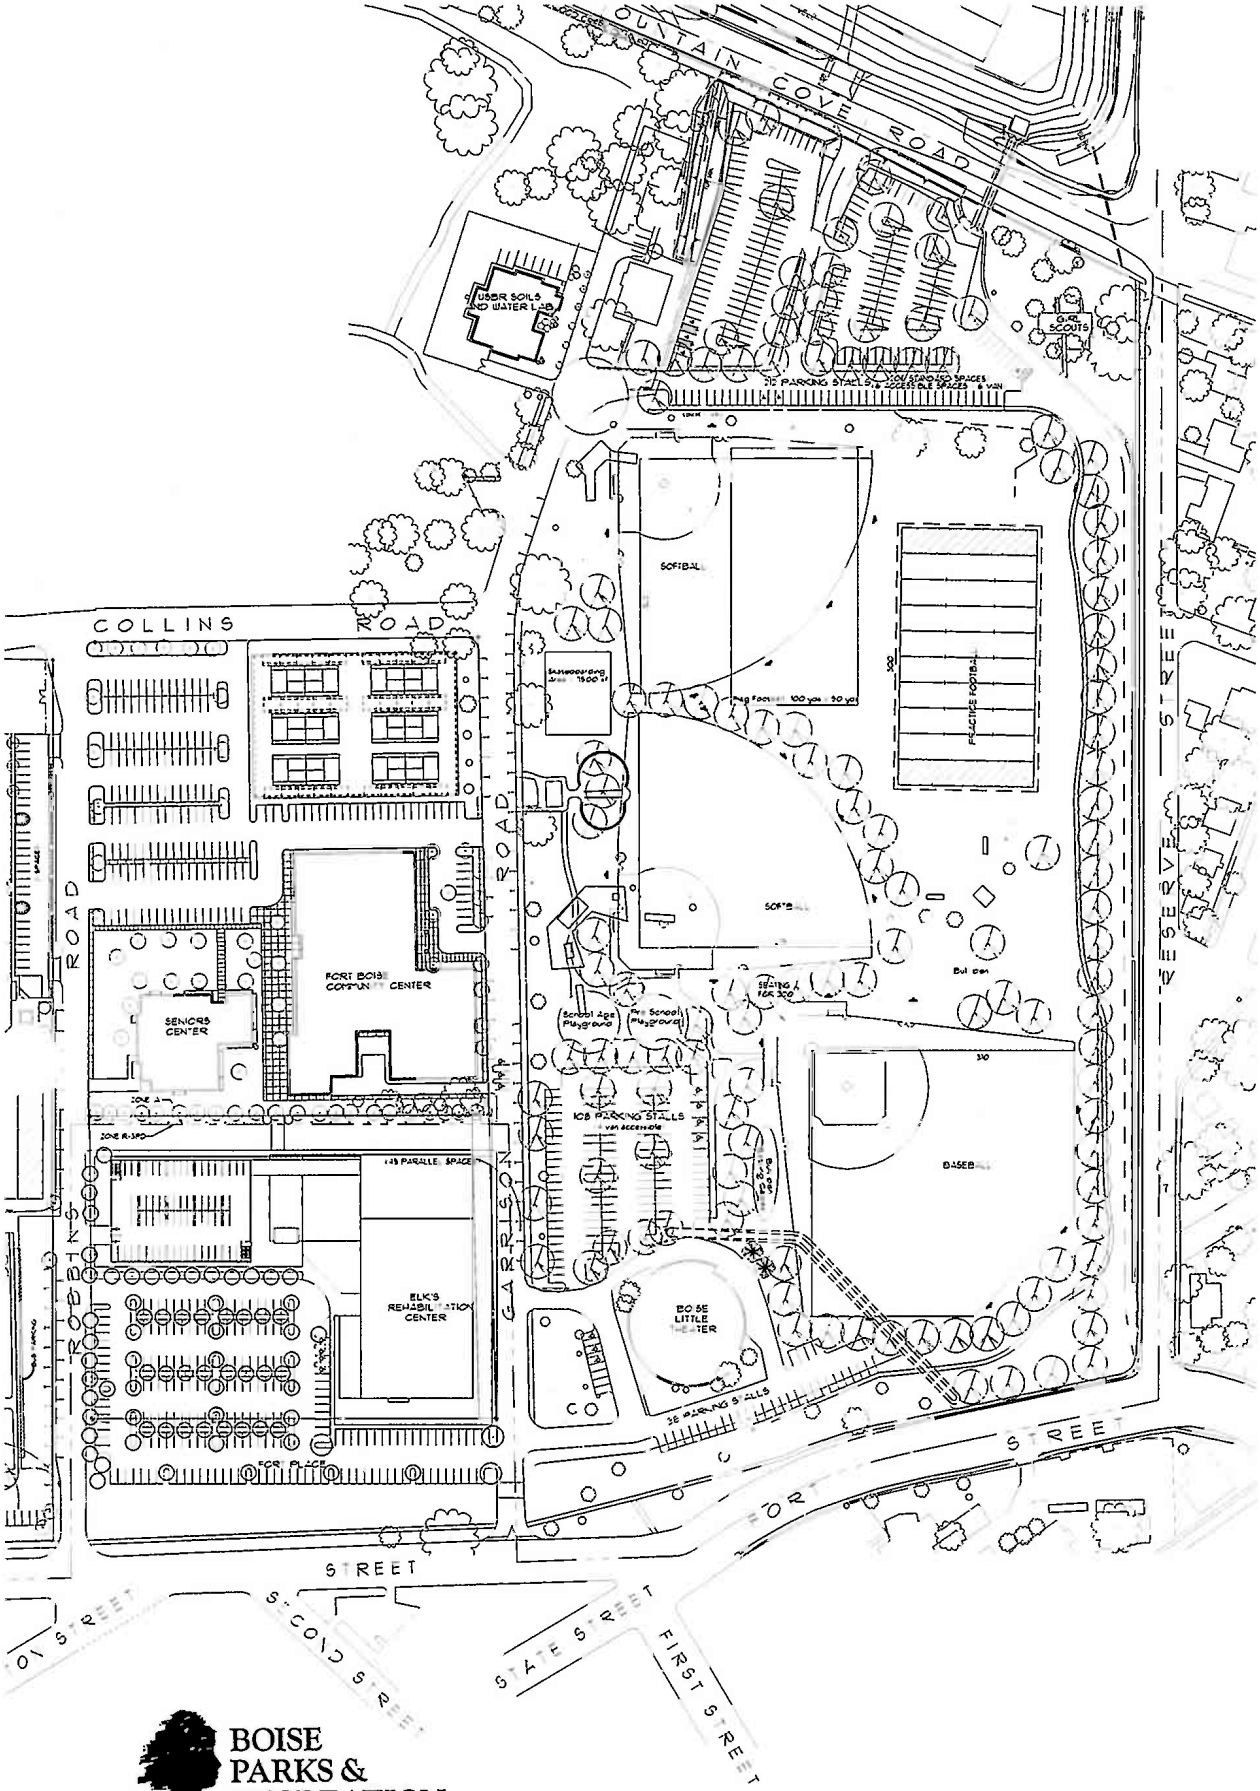

BOISE PARKS & RECREATION DEPARTMENT

Designed By: Mark Dooley

FORT BOISE COMMUNITY PARK

A4 MASTER PLAN

Jan 1995 NORTH SCALE 1"=100'-0"