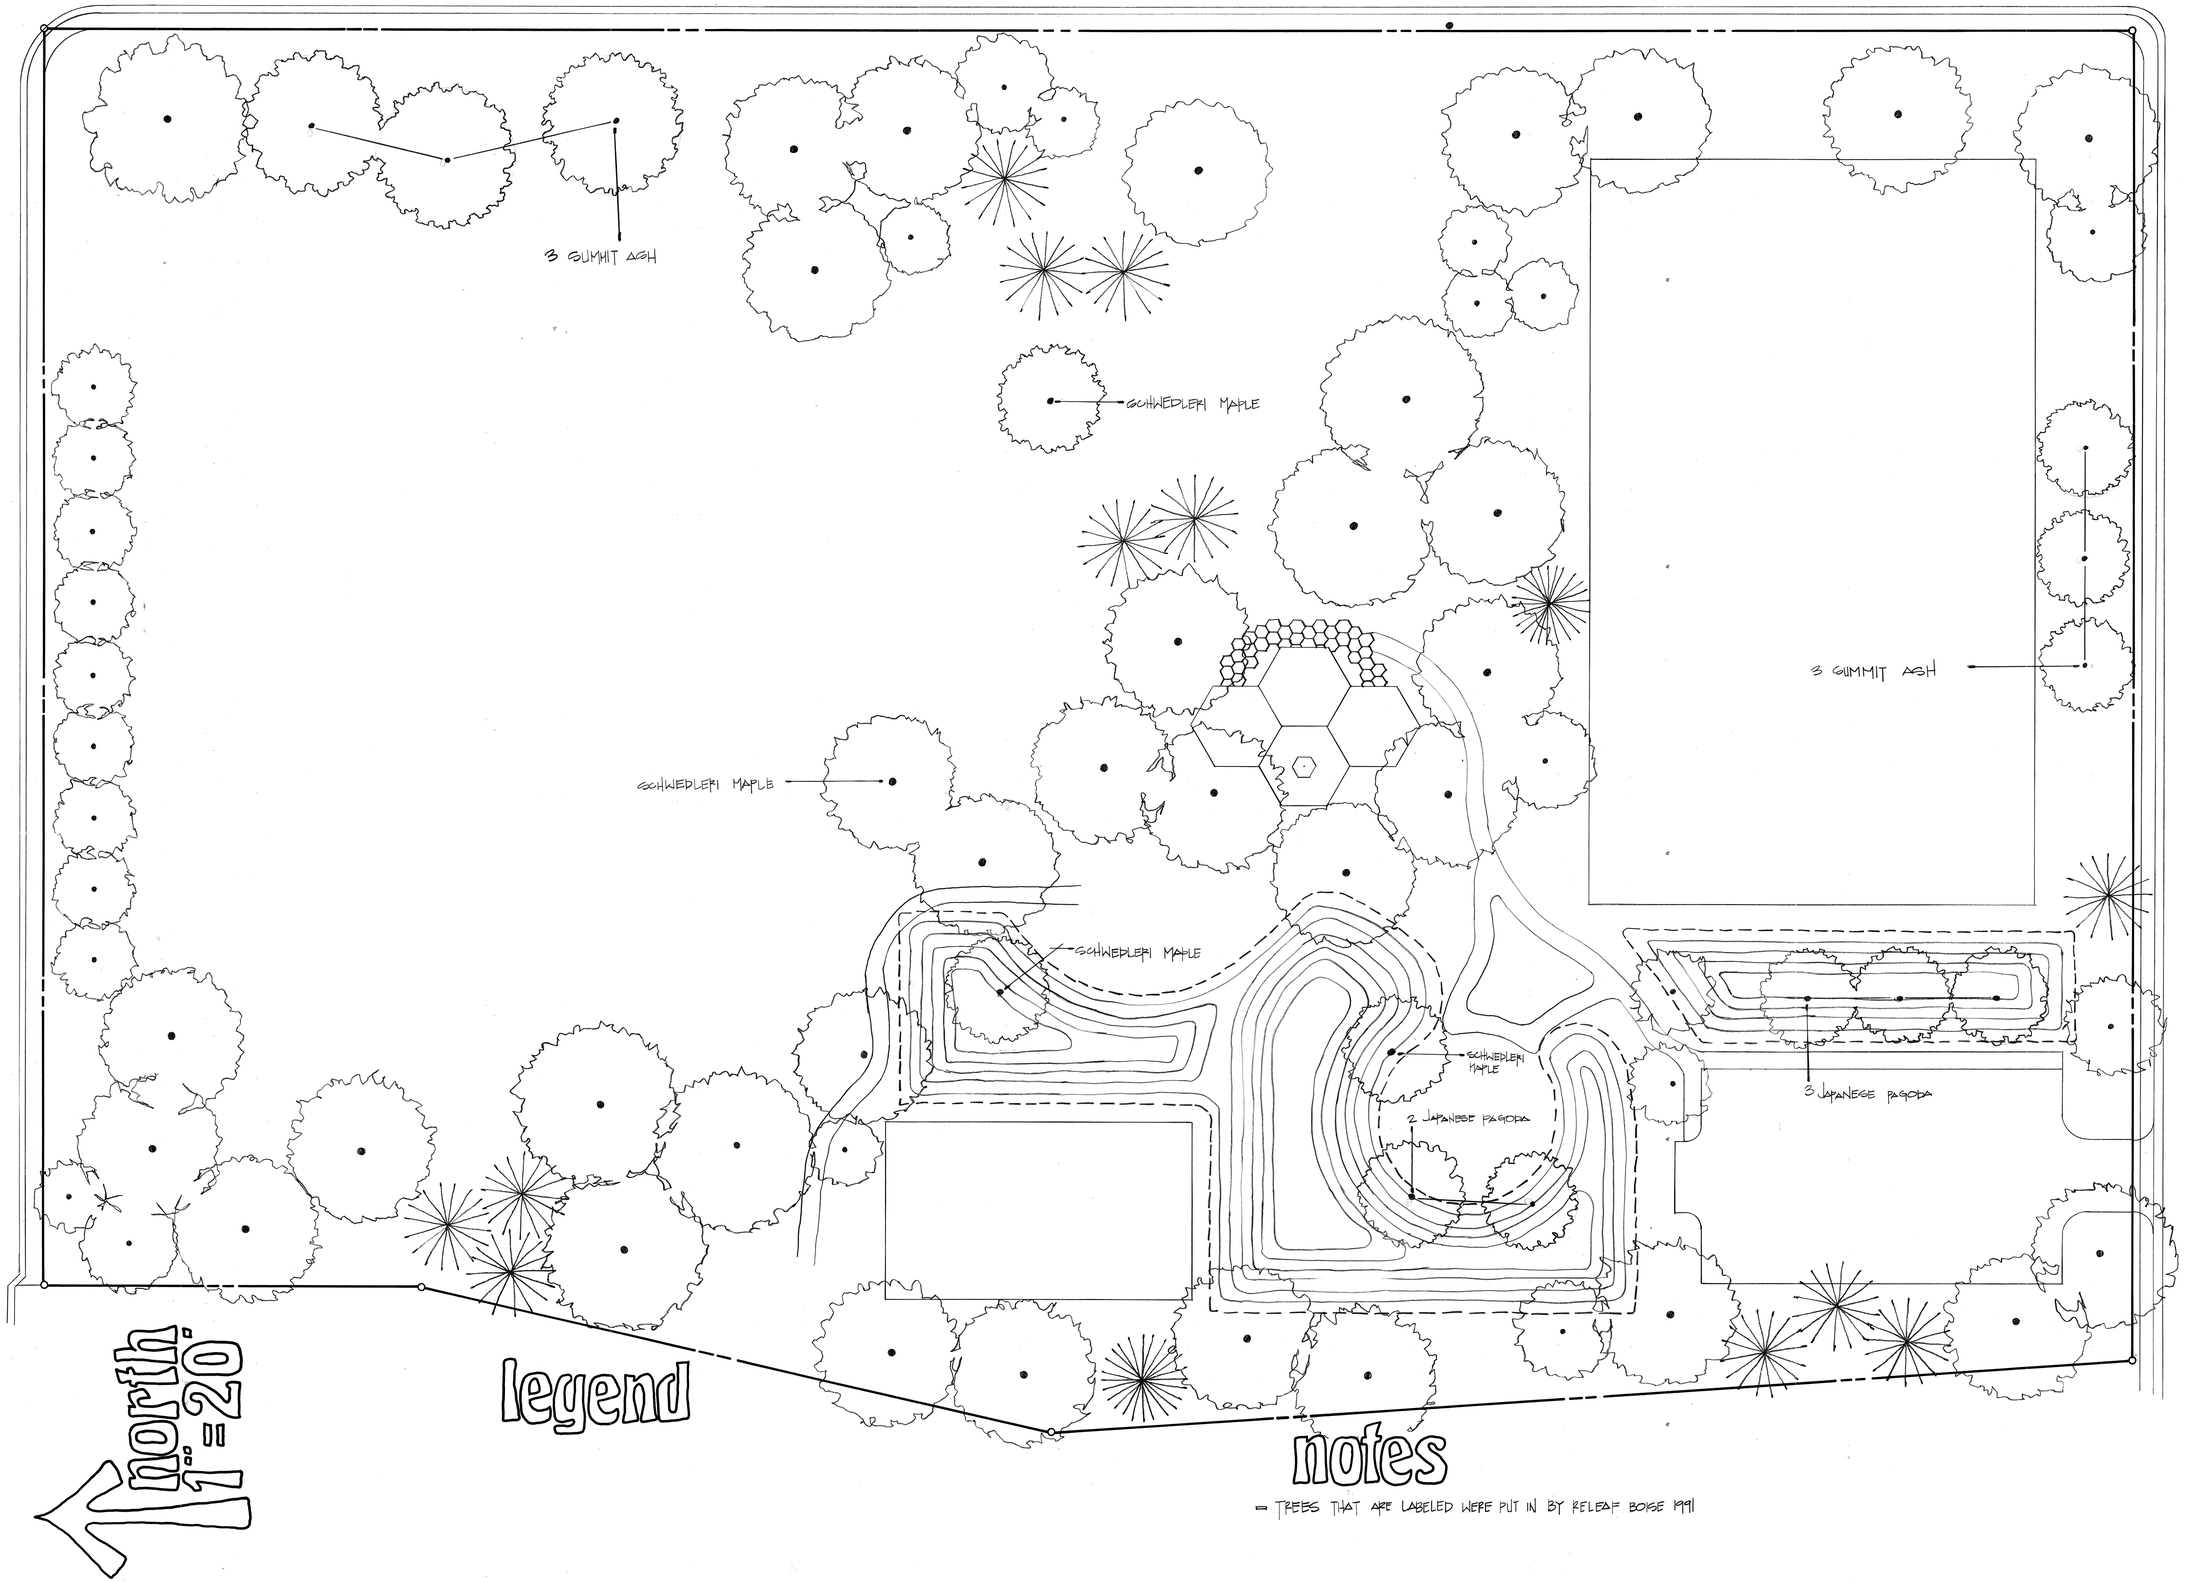

legend

notes

= TREES THAT ARE LABELED WERE PUT IN BY RELEAF BOISE 1991

boise city department of parks

owyhee park

landscape plan

SHEET NO

6 OF 11